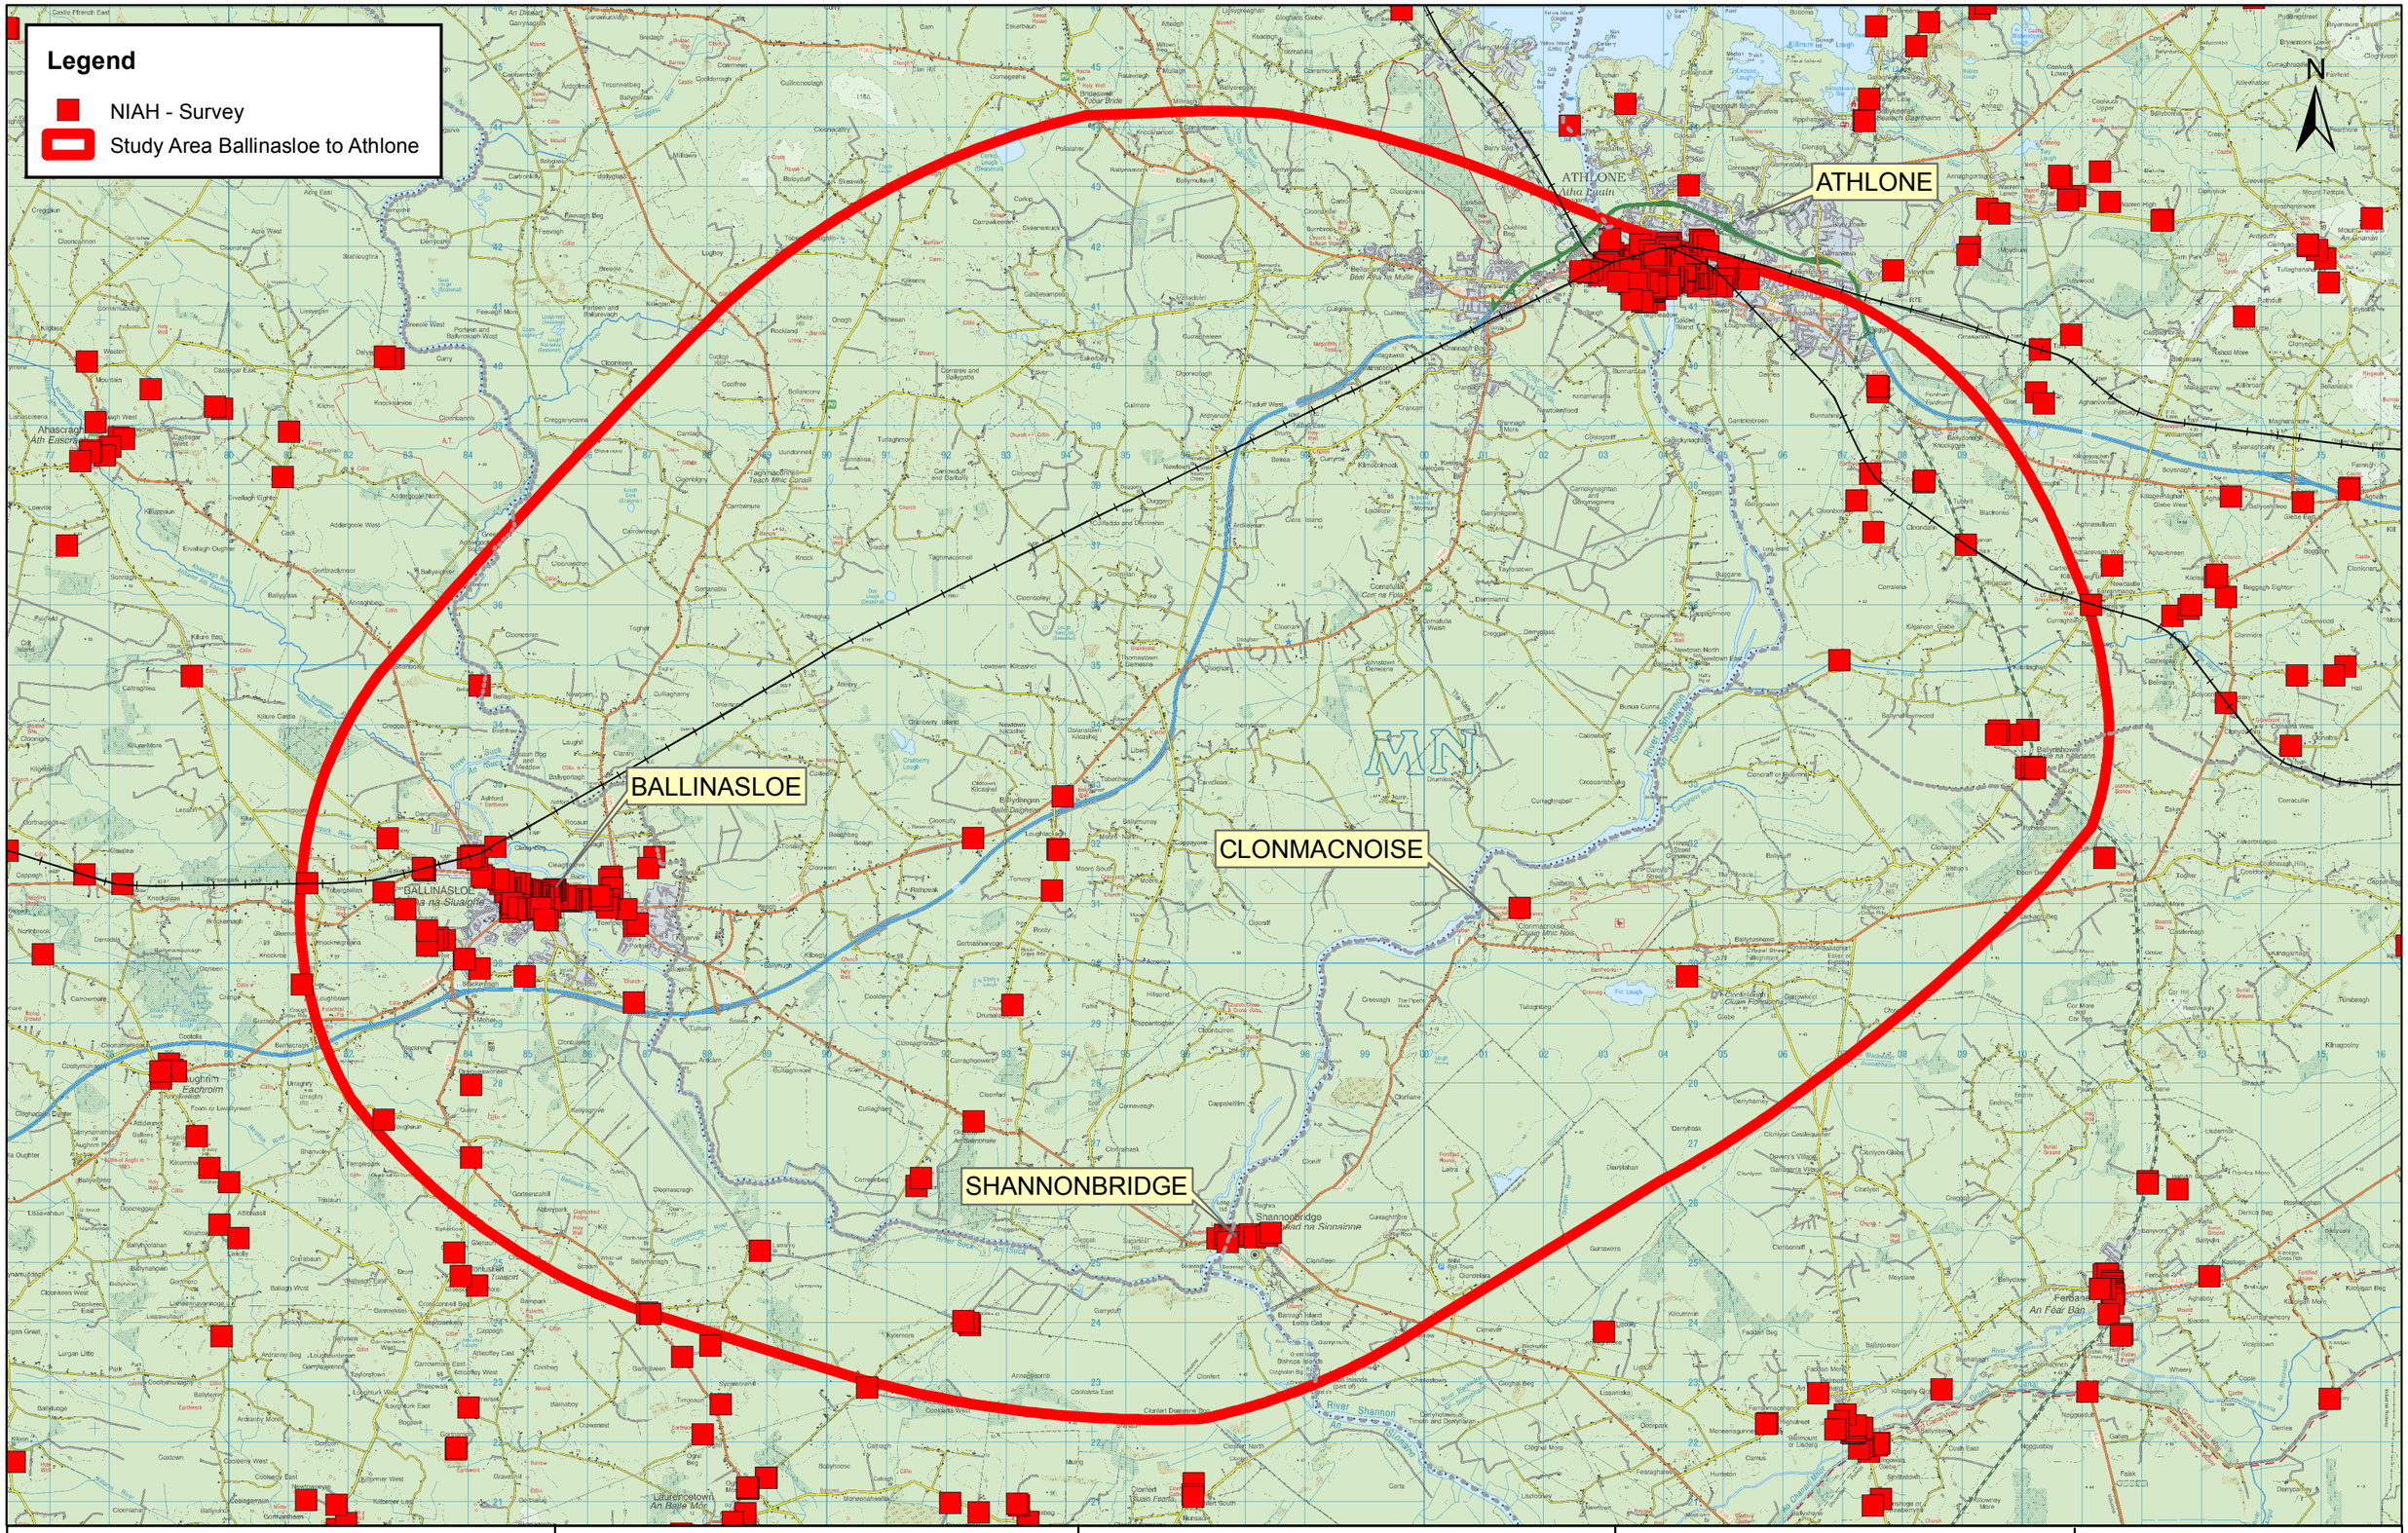

Project:	Title:			
GALWAY TO DUBLIN GREENWAY	BALLINASLOE TO ATHLONE ARCHITECTURAL HERITAGE	NRA An tÚdarás um Bóithre Náisiúnta National Roads Authority	Roughan & O'Donovan AECOM Arena House, Arena Road, Sandyford, Dublin 18. Tel : +353 1 2940800 Fax : +353 1 2940820 e-mail : info@rod.ie Website : www.rod.ie	Date: Drg No: FIGURE 8.1 Rev: Created: LA Approved: AMcA Checked: HOS Scale: 1:100,000 (@ A3)

Document Path: J:\2012\12221\ArcGIS\Ballinasloe to Athlone\Route Selection\Figure 8.1 - Architectural Heritage.mxd